N:\PROJECTS\07644\DWG\TOPO.DWG 5/1/2008 2:08:34 PM

THIS DRAWING IS THE PROPERTY OF B.P. BARBER & ASSOCIATES, INC., AND IS NOT TO BE REPRODUCED OR COPIED IN WHOLE OR IN PART. IT IS ONLY TO BE USED FOR THE PROJECT AND SITE SPECIFICALLY IDENTIFIED HEREIN AND IS NOT TO BE USED ON ANY OTHER PROJECT.

NOTES:
1. CONTOUR DATA DEVELOPED FROM GEOGRAPHIC INFORMATION SYSTEM (GIS) DATA RECEIVED FROM LAURENS COUNTY.

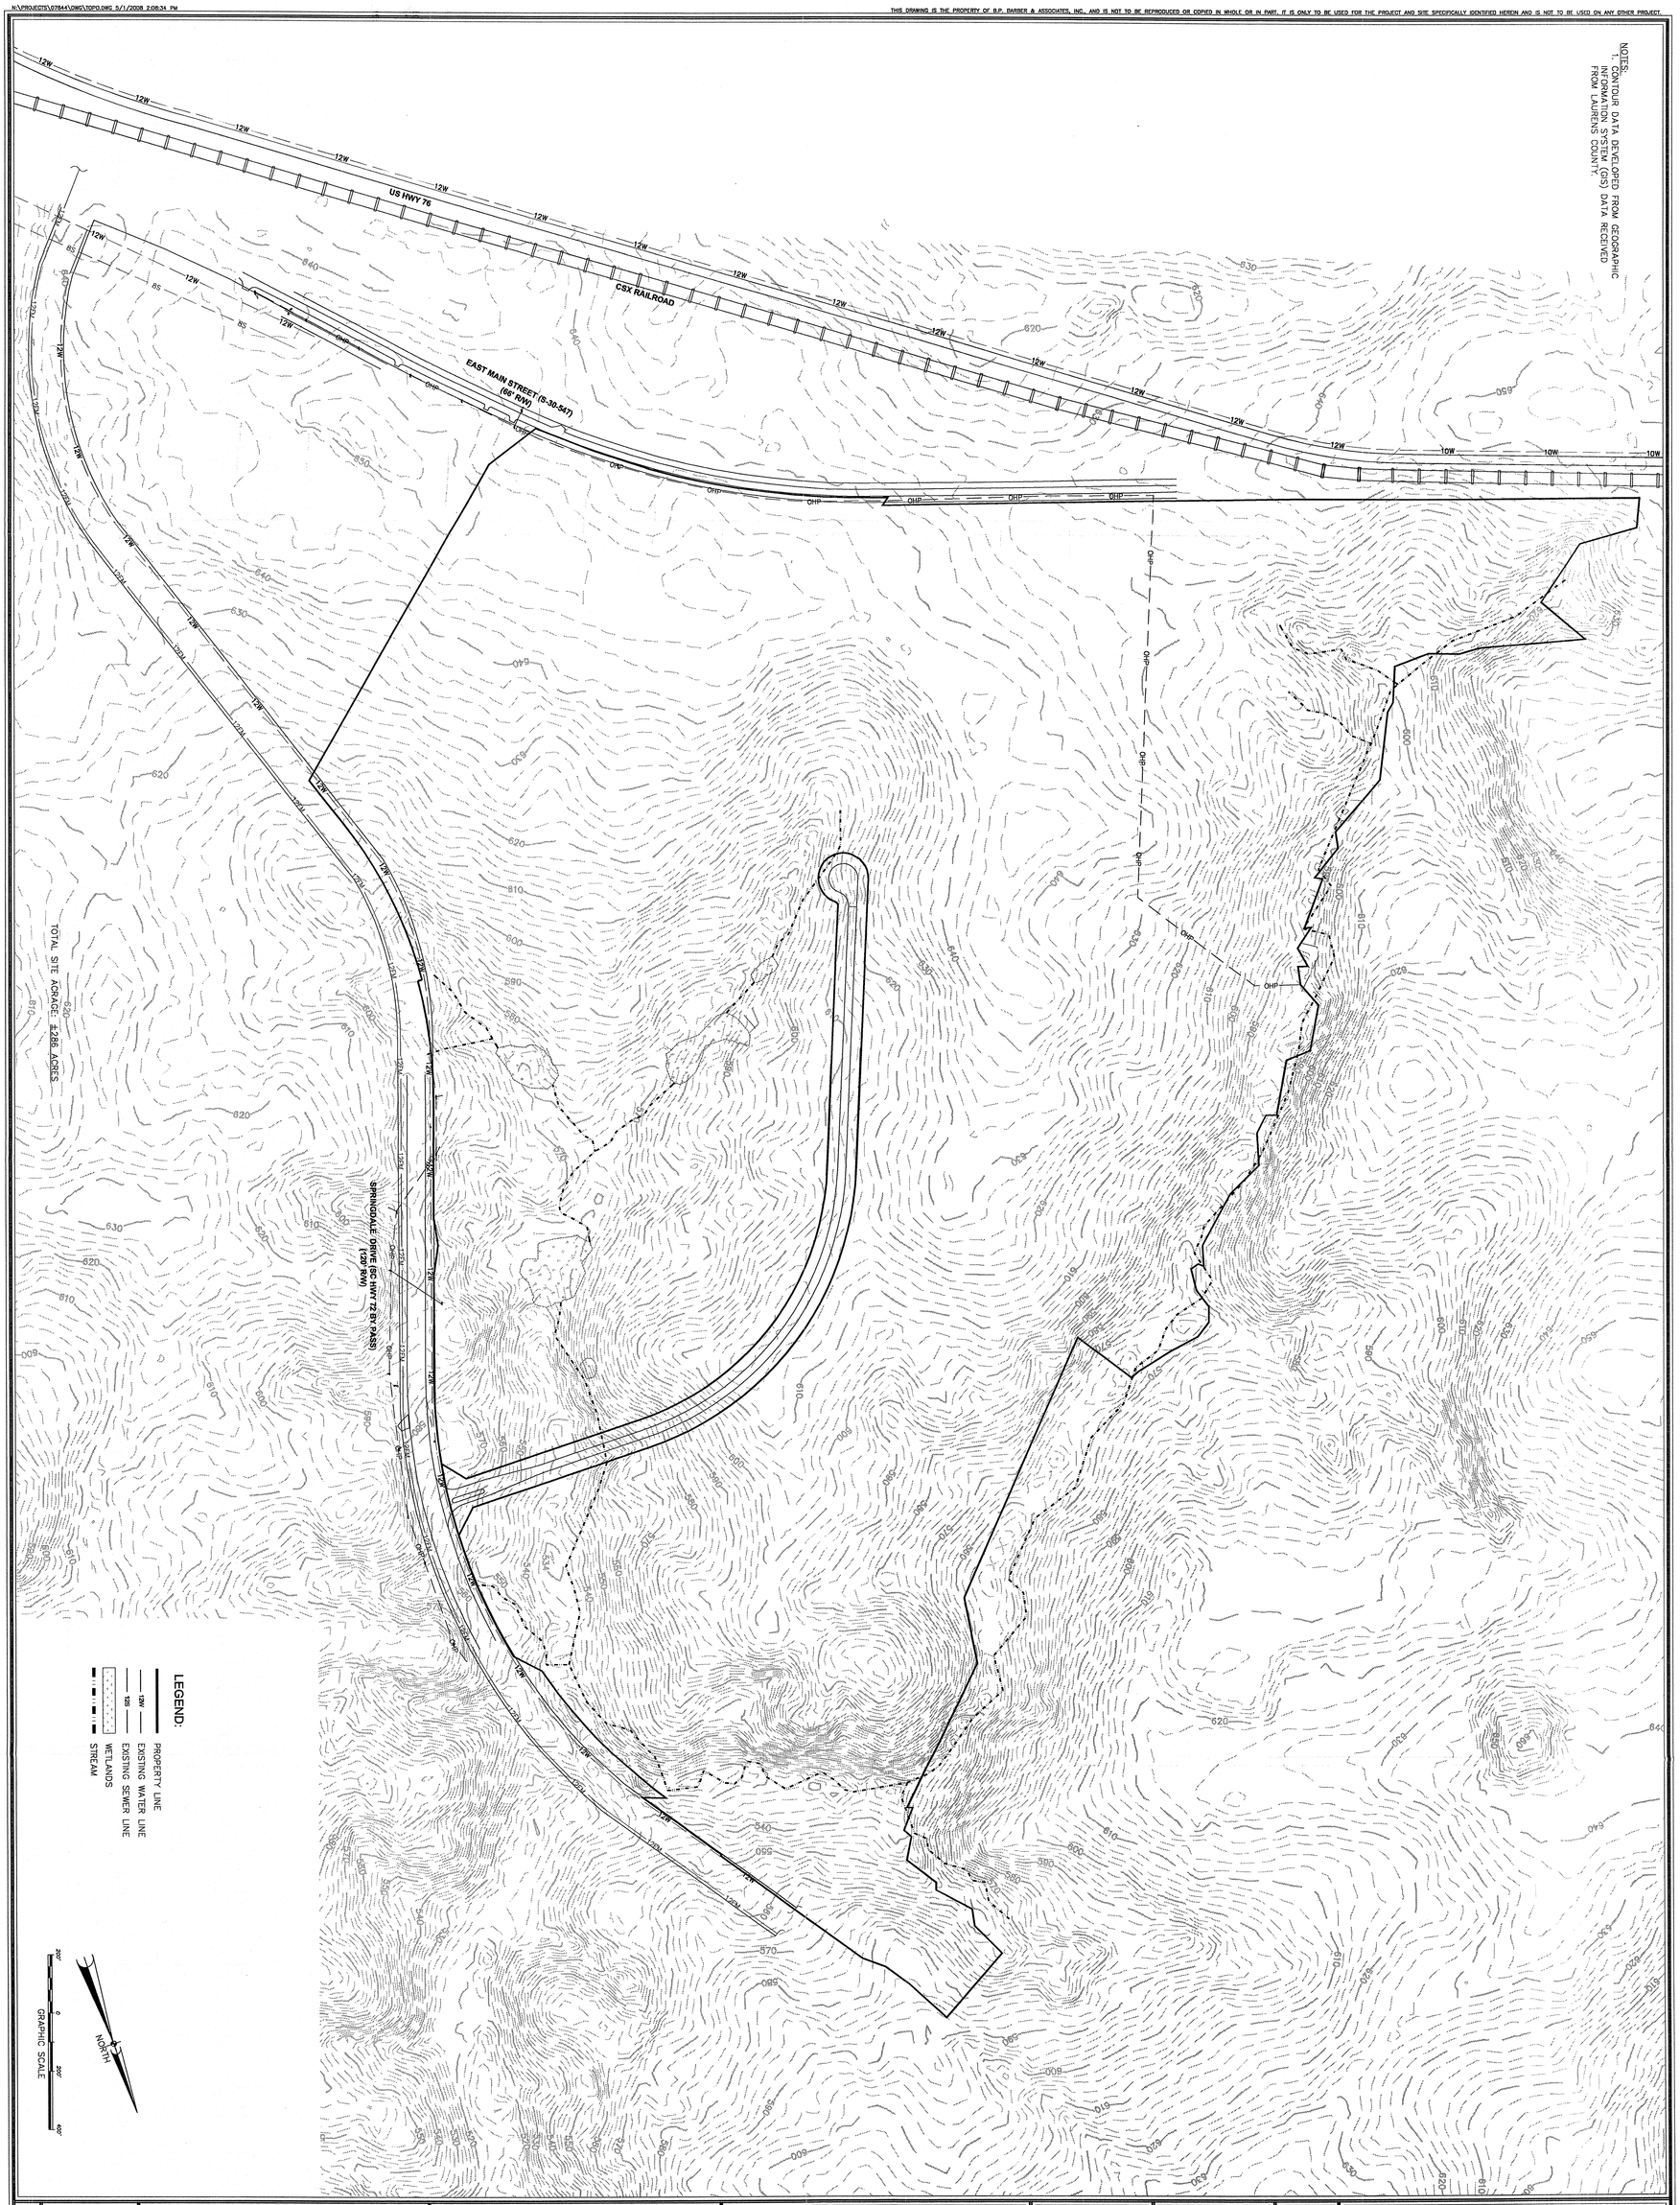

FILE NO.	DWG NAME / N.B. NO. / REF. / PROJECT NO. 07644	PROJECT: CLINTON PARK CORPORATE CENTER III FOR LAURENS COUNTY DEVELOPMENT CORPORATION — LAURENS COUNTY, SOUTH CAROLINA	SHEET TITLE: AERIAL TOPOGRAPHIC MAP — DATE: FEBRUARY 2008 — SCALE: 1"=200'	BP Barber — Engineering • Experience • Excellence — COLUMBIA • SPARTANBURG • CHARLESTON — FLORENCE • CHARLOTTE • SAVANNAH	SIGNATURE	SOUTH CAROLINA B.P. BARBER & ASSOCIATES, INC. No. C00020 CERTIFICATE OF AUTHORIZATION — DATE	APPROVALS: PROJECT ENG: JWC; DESIGNED BY:; DRAWN BY: JTB; CHECKED BY: MBS; APPROVED:

SHEET 1 OF 1

REVISIONS

NO.	DESCRIPTION	DATE	BY