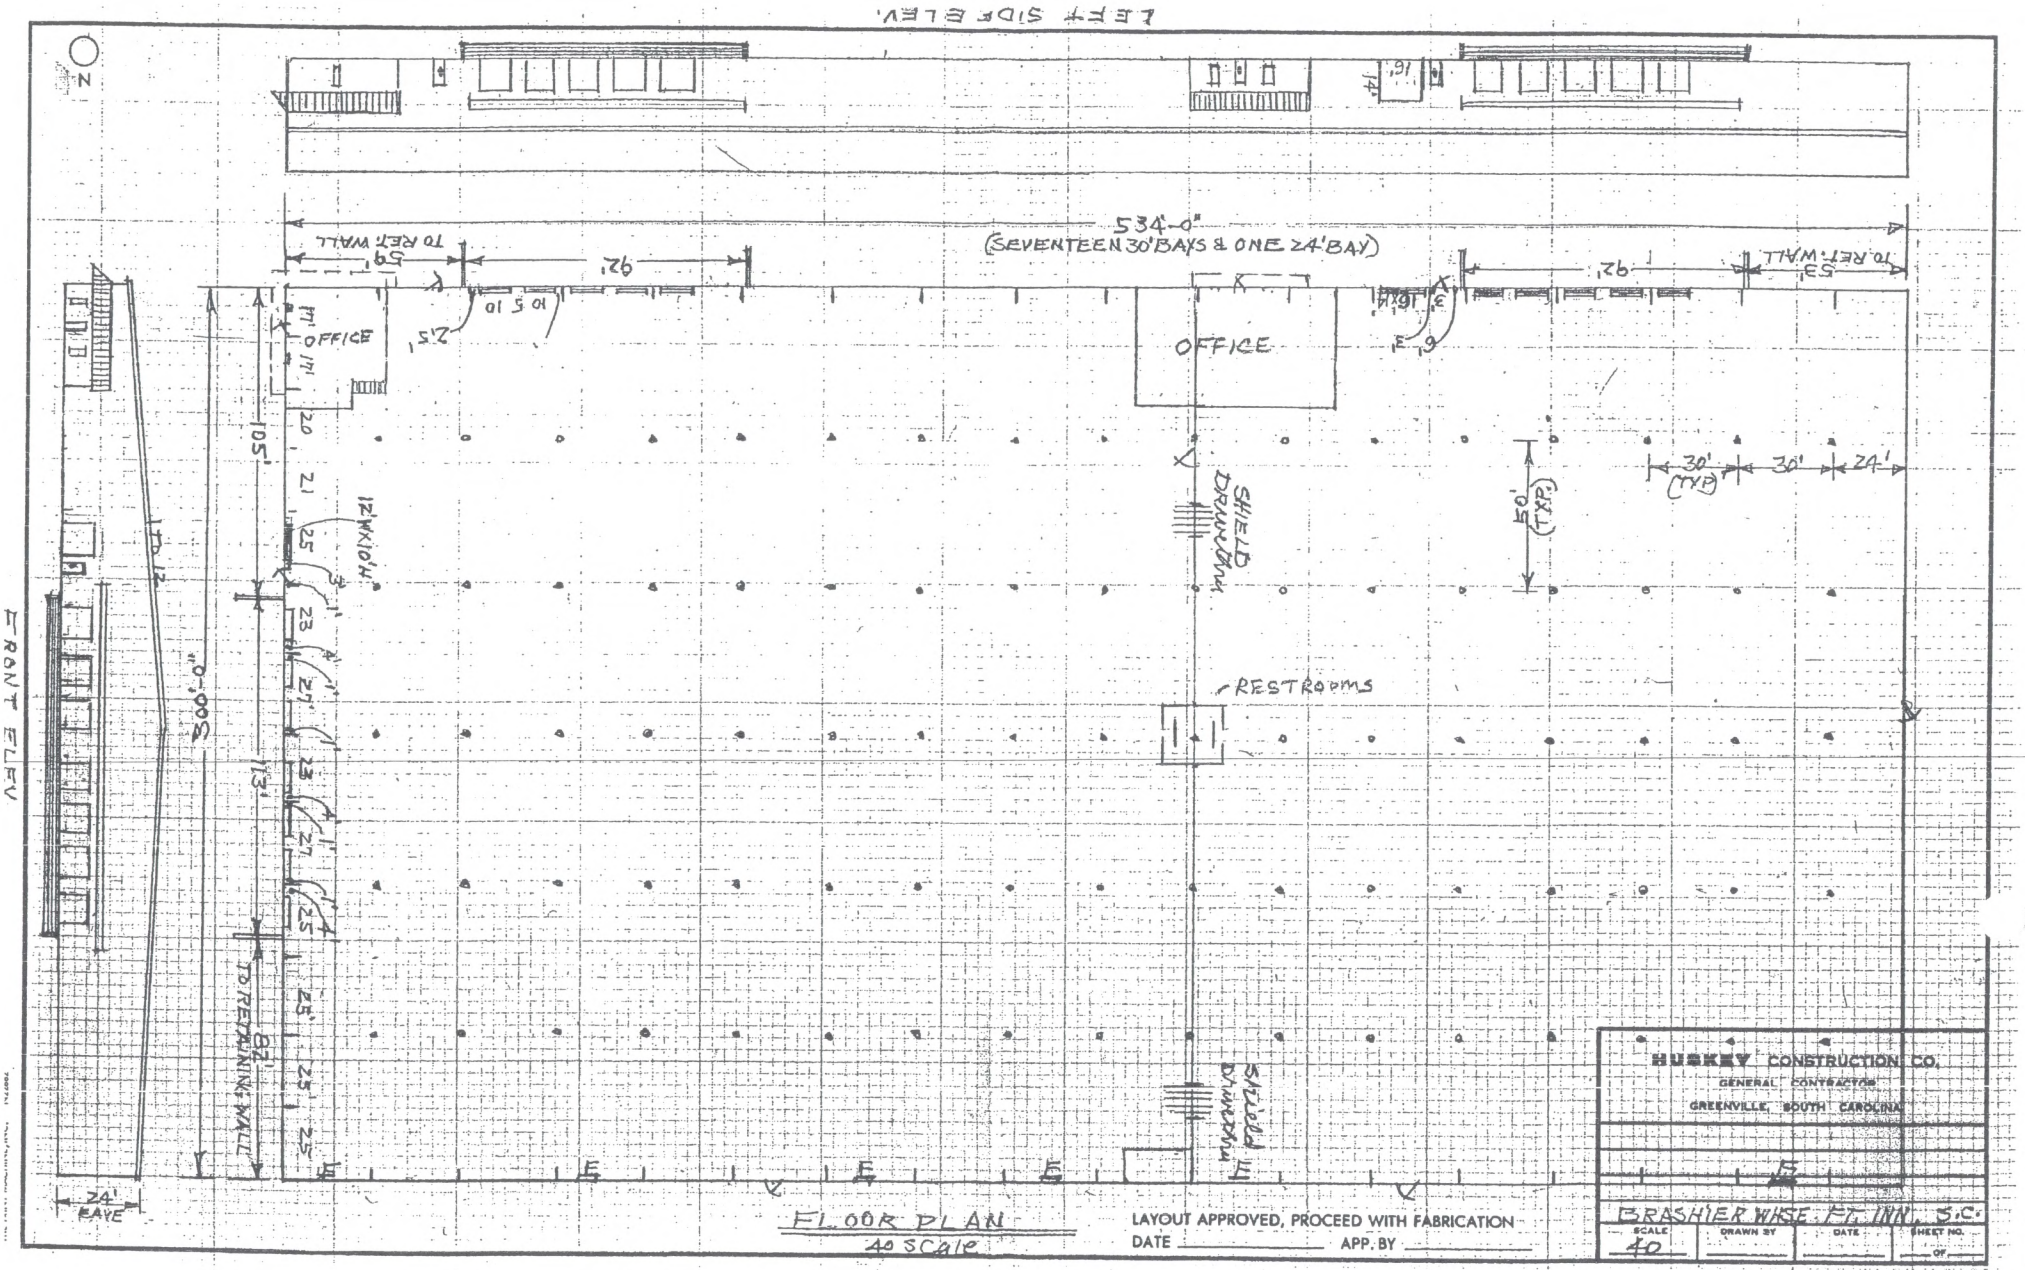
LEFT SIDE ELEV.
N
534'-0"
(SEVENTEEN 30' BAYS & ONE 24' BAY)
59' TO RET. WALL
92'
53' TO RET. WALL
OFFICE
OFFICE
105'
300'-0"
113'
12'W x 10'H
82' TO RETAINING WALL
SHIELD DRAINAGE
SHIELD DRAINAGE
RESTROOMS
50' (TYP.)
30' (TYP.)
30'
24'
24' EAVE
FRONT ELEV
FLOOR PLAN
40 SCALE
LAYOUT APPROVED, PROCEED WITH FABRICATION
DATE
APP. BY
HUSKEY CONSTRUCTION CO.
GENERAL CONTRACTOR
GREENVILLE, SOUTH CAROLINA
BRASHIER WHSE. FT. INN, S.C.
SCALE 40
DRAWN BY
DATE
SHEET NO.
OF