THIS DRAWING IS THE PROPERTY OF B.P. BARBER & ASSOCIATES, INC., AND IS NOT TO BE REPRODUCED OR COPIED IN WHOLE OR IN PART. IT IS ONLY TO BE USED FOR THE PROJECT AND SITE SPECIFICALLY IDENTIFIED HEREIN AND IS NOT TO BE USED ON ANY OTHER PROJECT.

LEGEND

EXISTING

- CONTOURS (2')
- CONTOURS (10')
- EDGE OF PAVEMENT
- CENTERLINE OF ROADWAY
- PROPERTY LINE
- RIGHT-OF-WAY
- IRON PIN FOUND
- TELEPHONE PEDESTAL
- POWER POLE
- ROADWAY SIGNAGE
- OVERHEAD POWER LINE
- WATER LINE
- RAIL ROAD
- STREAM
- WETLANDS

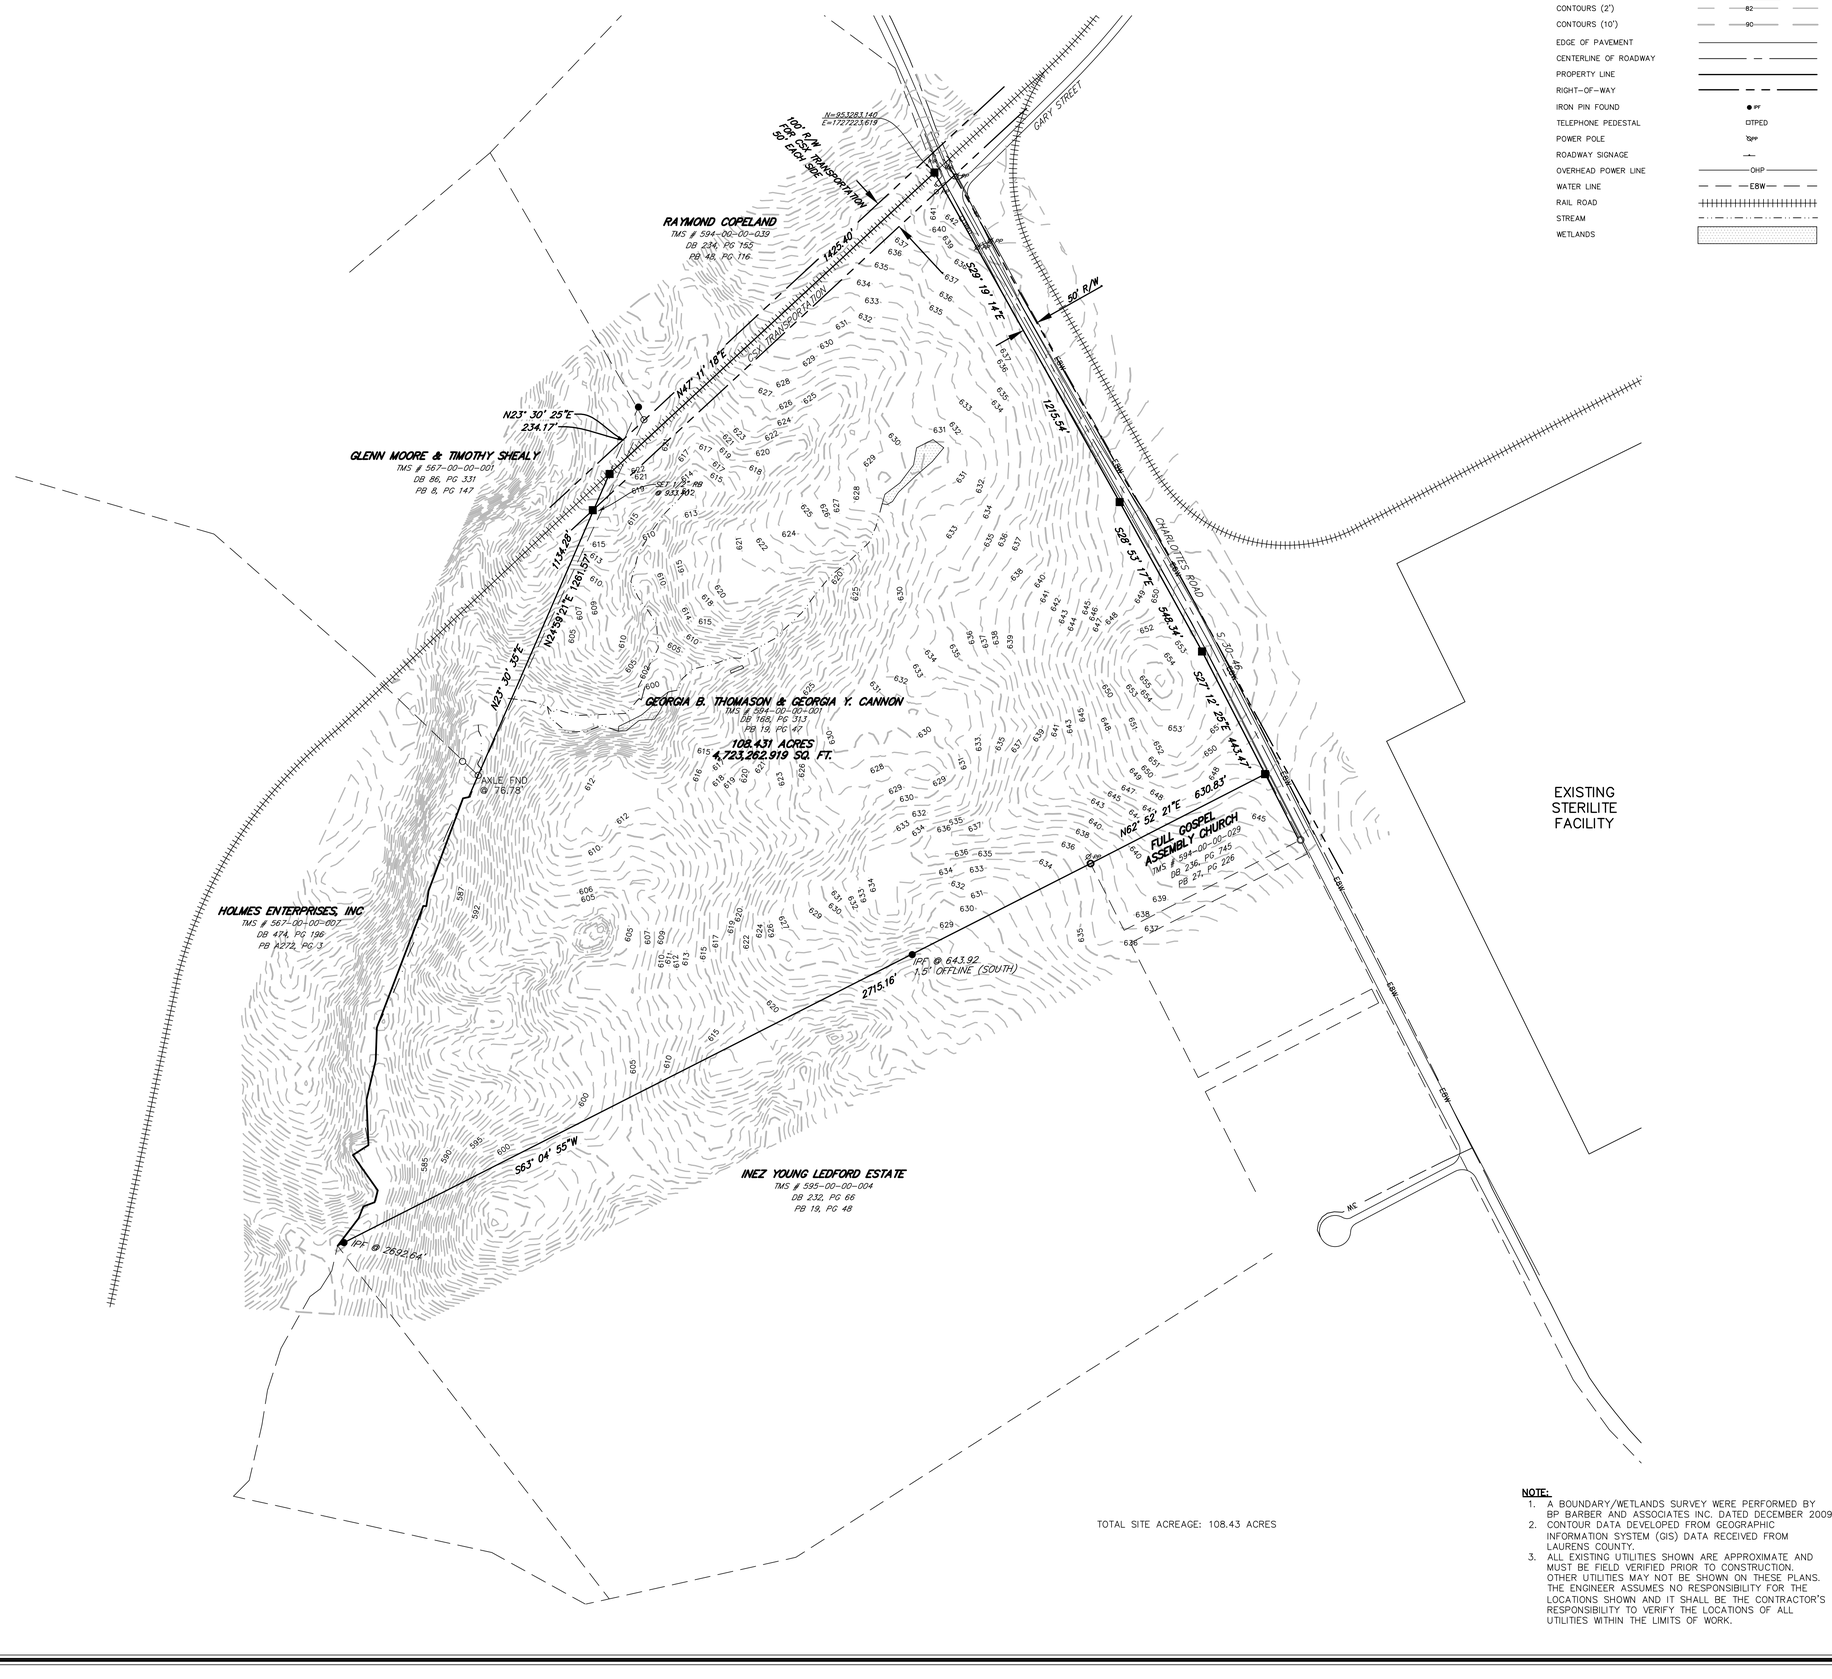

200' 0 200' 400'
GRAPHIC SCALE

TOTAL SITE ACREAGE: 108.43 ACRES

NOTE:

1. A BOUNDARY/WETLANDS SURVEY WERE PERFORMED BY BP BARBER AND ASSOCIATES INC. DATED DECEMBER 2009.
2. CONTOUR DATA DEVELOPED FROM GEOGRAPHIC INFORMATION SYSTEM (GIS) DATA RECEIVED FROM LAURENS COUNTY.
3. ALL EXISTING UTILITIES SHOWN ARE APPROXIMATE AND MUST BE FIELD VERIFIED PRIOR TO CONSTRUCTION. OTHER UTILITIES MAY NOT BE SHOWN ON THESE PLANS. THE ENGINEER ASSUMES NO RESPONSIBILITY FOR THE LOCATIONS SHOWN AND IT SHALL BE THE CONTRACTOR'S RESPONSIBILITY TO VERIFY THE LOCATIONS OF ALL UTILITIES WITHIN THE LIMITS OF WORK.

REVISIONS

NO.	DESCRIPTION	DATE	BY

APPROVALS

PROJECT ENG:	DESIGNED BY:	DRAWN BY:	CHECKED BY:	APPROVED:

SOUTH CAROLINA — NO. 22078 — B.P. BARBER & ASSOCIATES, INC. No. C00020 — CERTIFICATE OF AUTHORIZATION — DATE

SIGNATURE

bpb
BP Barber
Engineering • Experience • Excellence
COLUMBIA • GREENVILLE • CHARLESTON
FLORENCE • CHARLOTTE • SAVANNAH

SHEET TITLE
AERIAL TOPOGRAPHIC MAP
DATE: JANUARY 2010 | SCALE: 1"=200'

PROJECT
THOMASON II INDUSTRIAL SITE
FOR
LAURENS COUNTY DEVELOPMENT CORPORATION
LAURENS COUNTY, SOUTH CAROLINA

DWG NAME	SHEET
TOPO.DWG	1
N.B. NO.	OF
REF.	1
PROJECT NO. 09450	

FILE NO.

N:\PROJECTS\09450\DWG\TOPO.DWG, 1/20/2010 11:47:39 AM